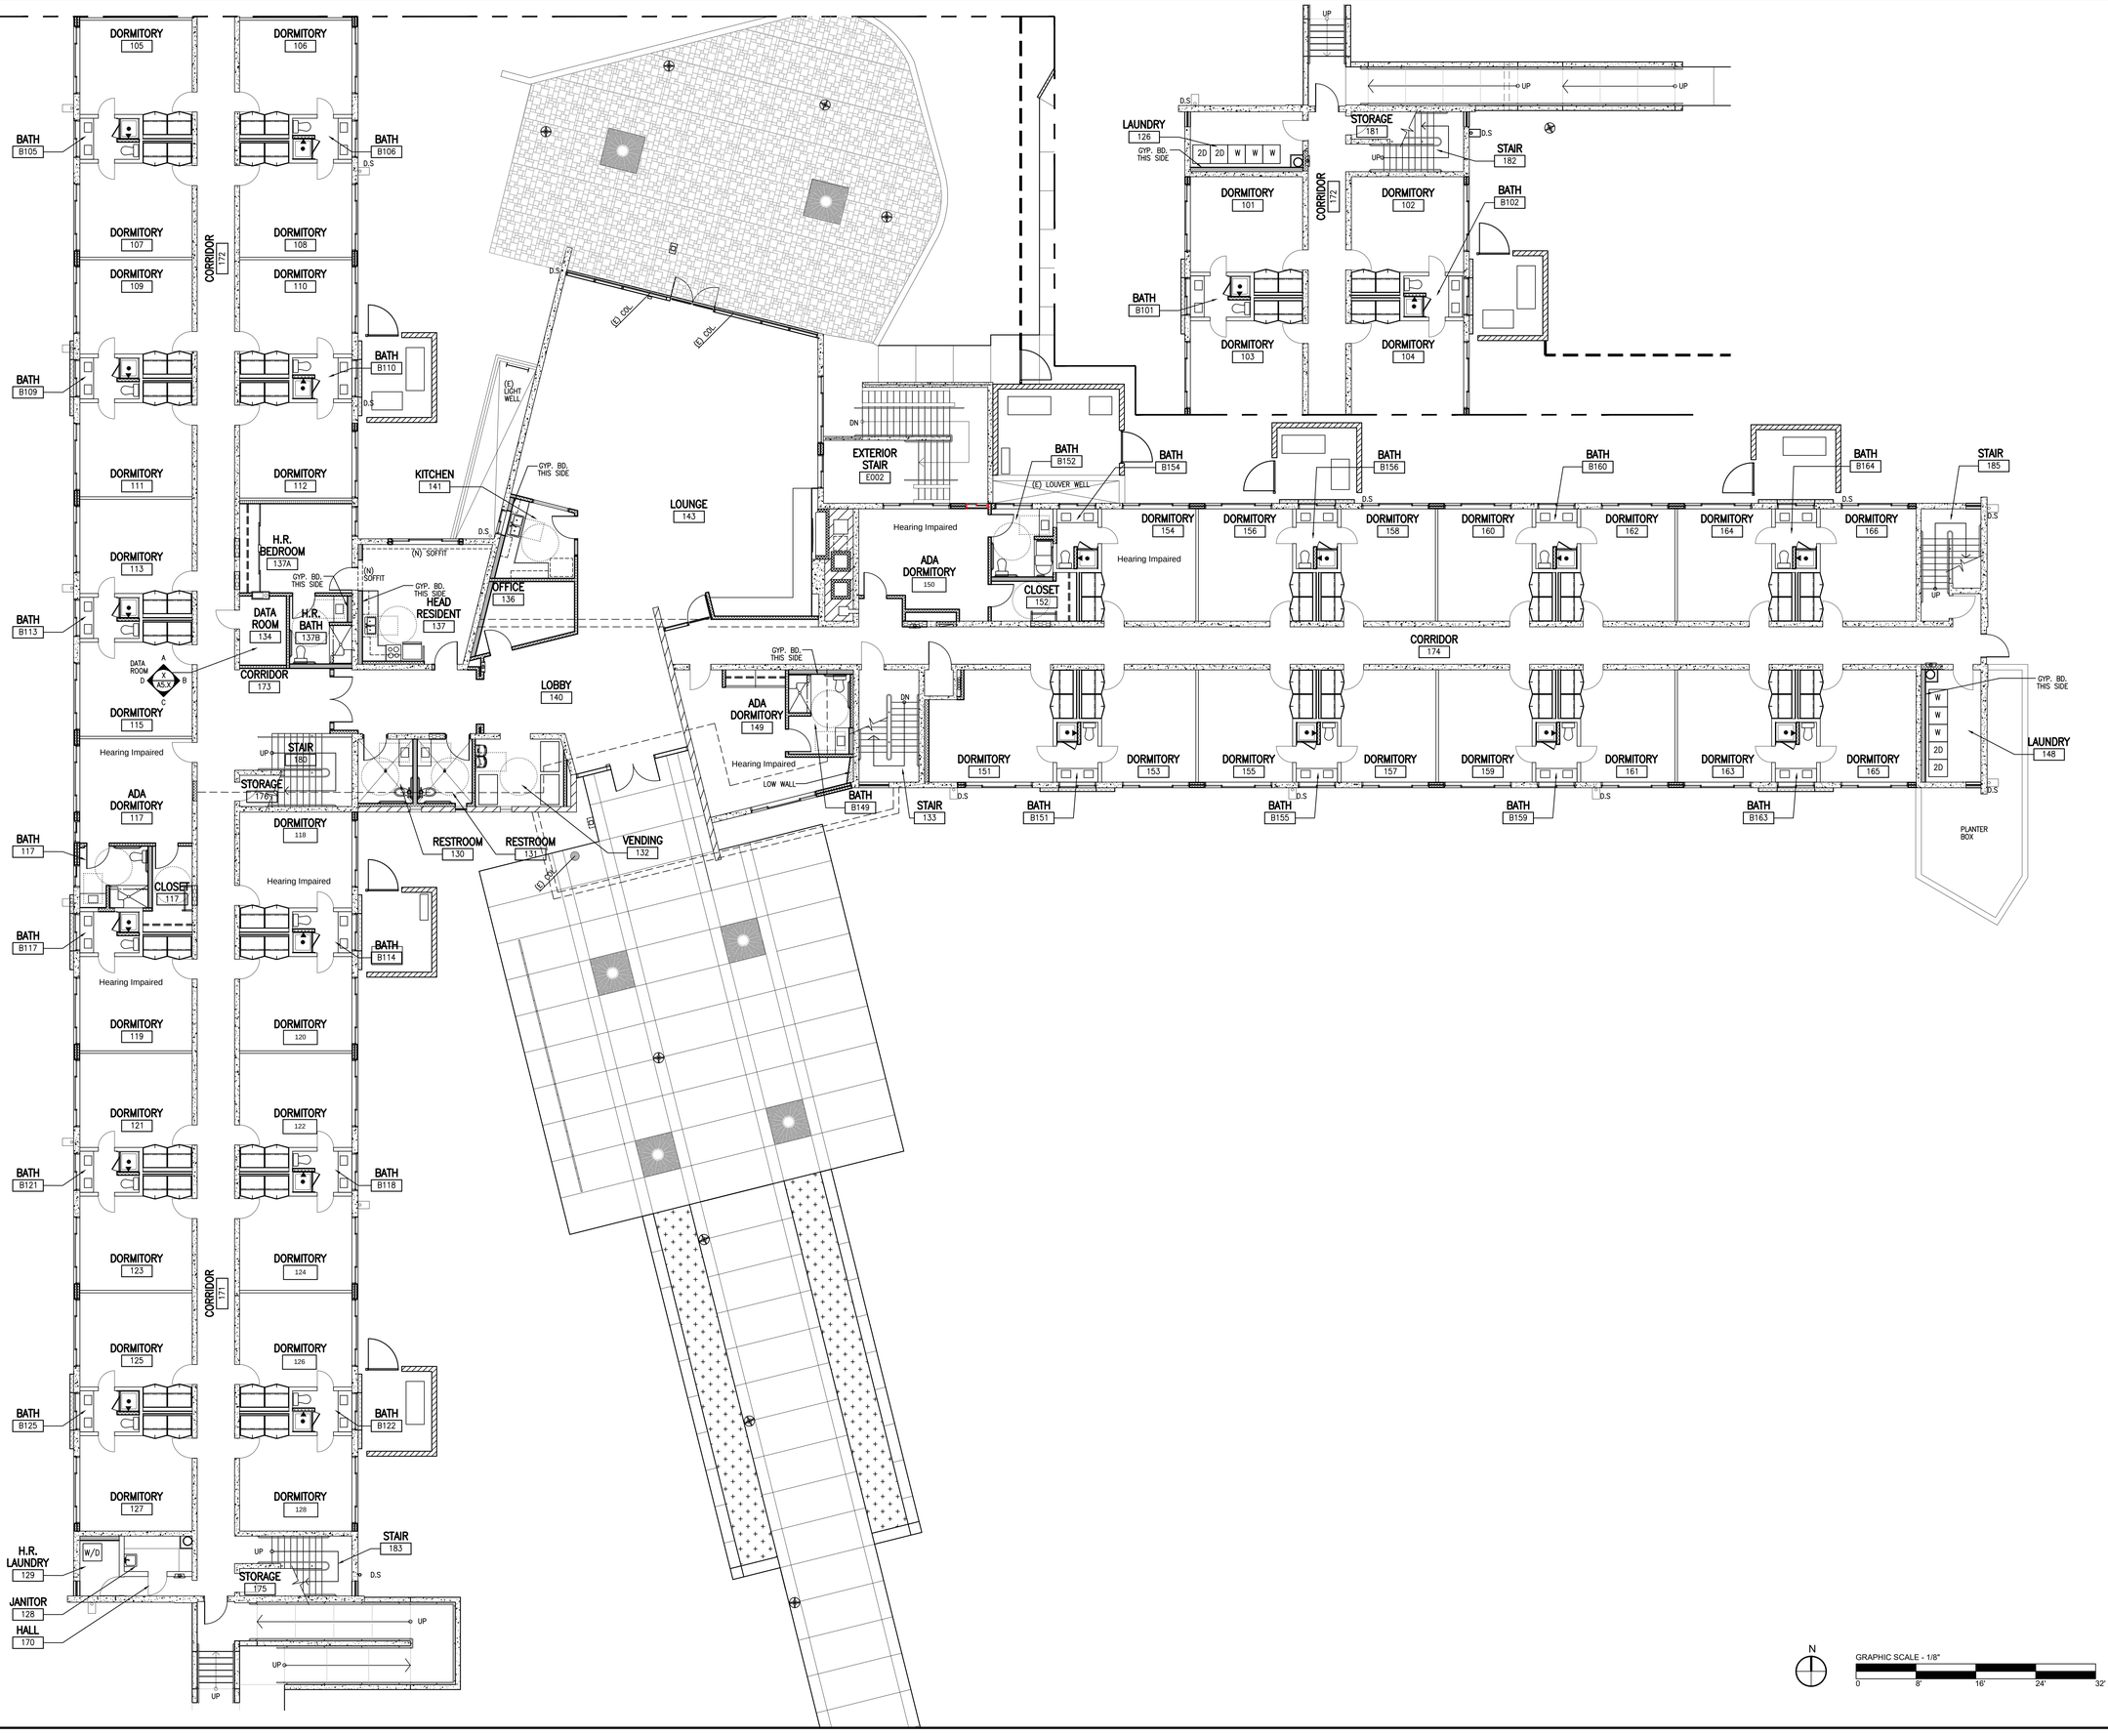

BRBArch
BRIAN R. BLOOM - ARCHITECT
ARCHITECTURE AND PLANNING
350 South Milliken Ave, Suite G, Ontario, CA 91761
909-390-7209
www.BRBArch.com

CONSULTANT

UNIVERSITY OF Redlands

PROJECT
UNIVERSITY OF REDLANDS ANDERSON HALL RENOVATION
2022 - 2023

ISSUANCES

REVISIONS

TITLE
FIRST FLOOR PLAN

NOT FOR CONSTRUCTION

SCALE
AS NOTED

DATE
05-24-2022

JOB NO.
20220502

A2.1

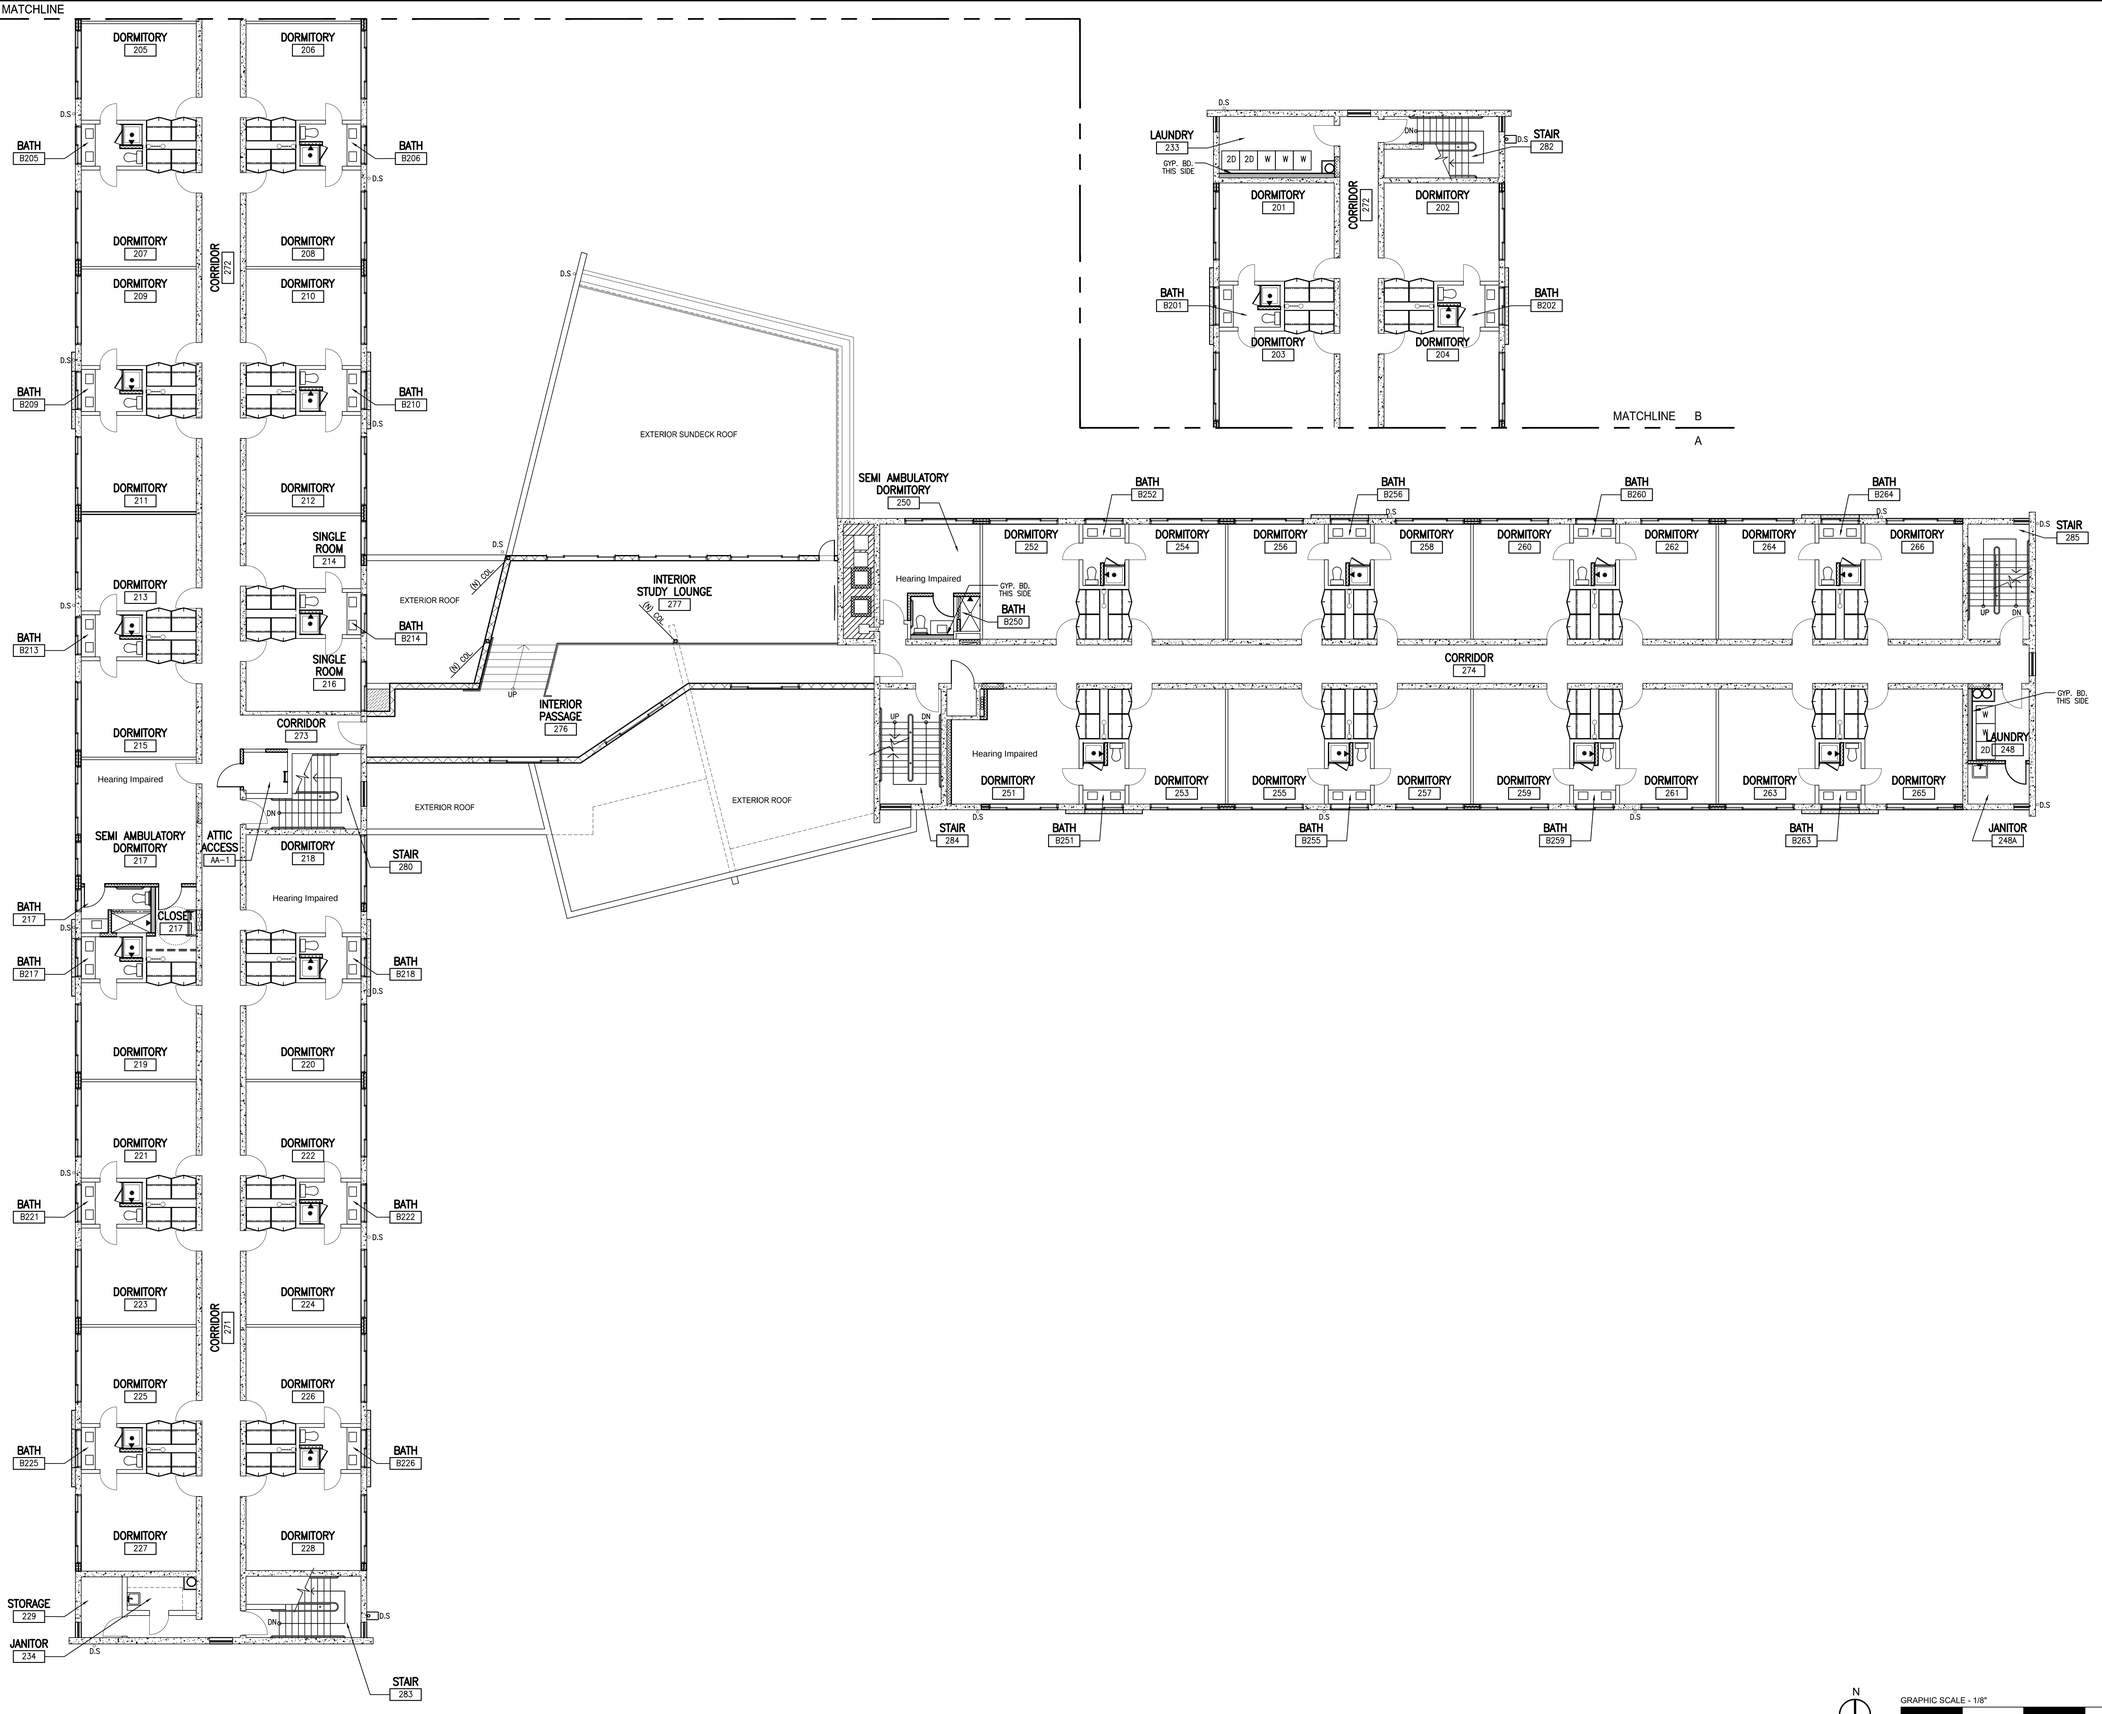

BRBArch
BRIAN R. BLOOM - ARCHITECT
ARCHITECTURE AND PLANNING
350 South Milliken Ave, Suite G, Ontario, CA 91761
909-390-7209 www.BRBArch.com

CONSULTANT

UNIVERSITY OF Redlands

PROJECT
UNIVERSITY OF REDLANDS ANDERSON HALL RENOVATION 2022 - 2023

ISSUANCES

REVISIONS

TITLE
SECOND FLOOR PLAN

NOT FOR CONSTRUCTION

SCALE AS NOTED
DATE 05-24-2022
JOB NO. 20220502

A2.2

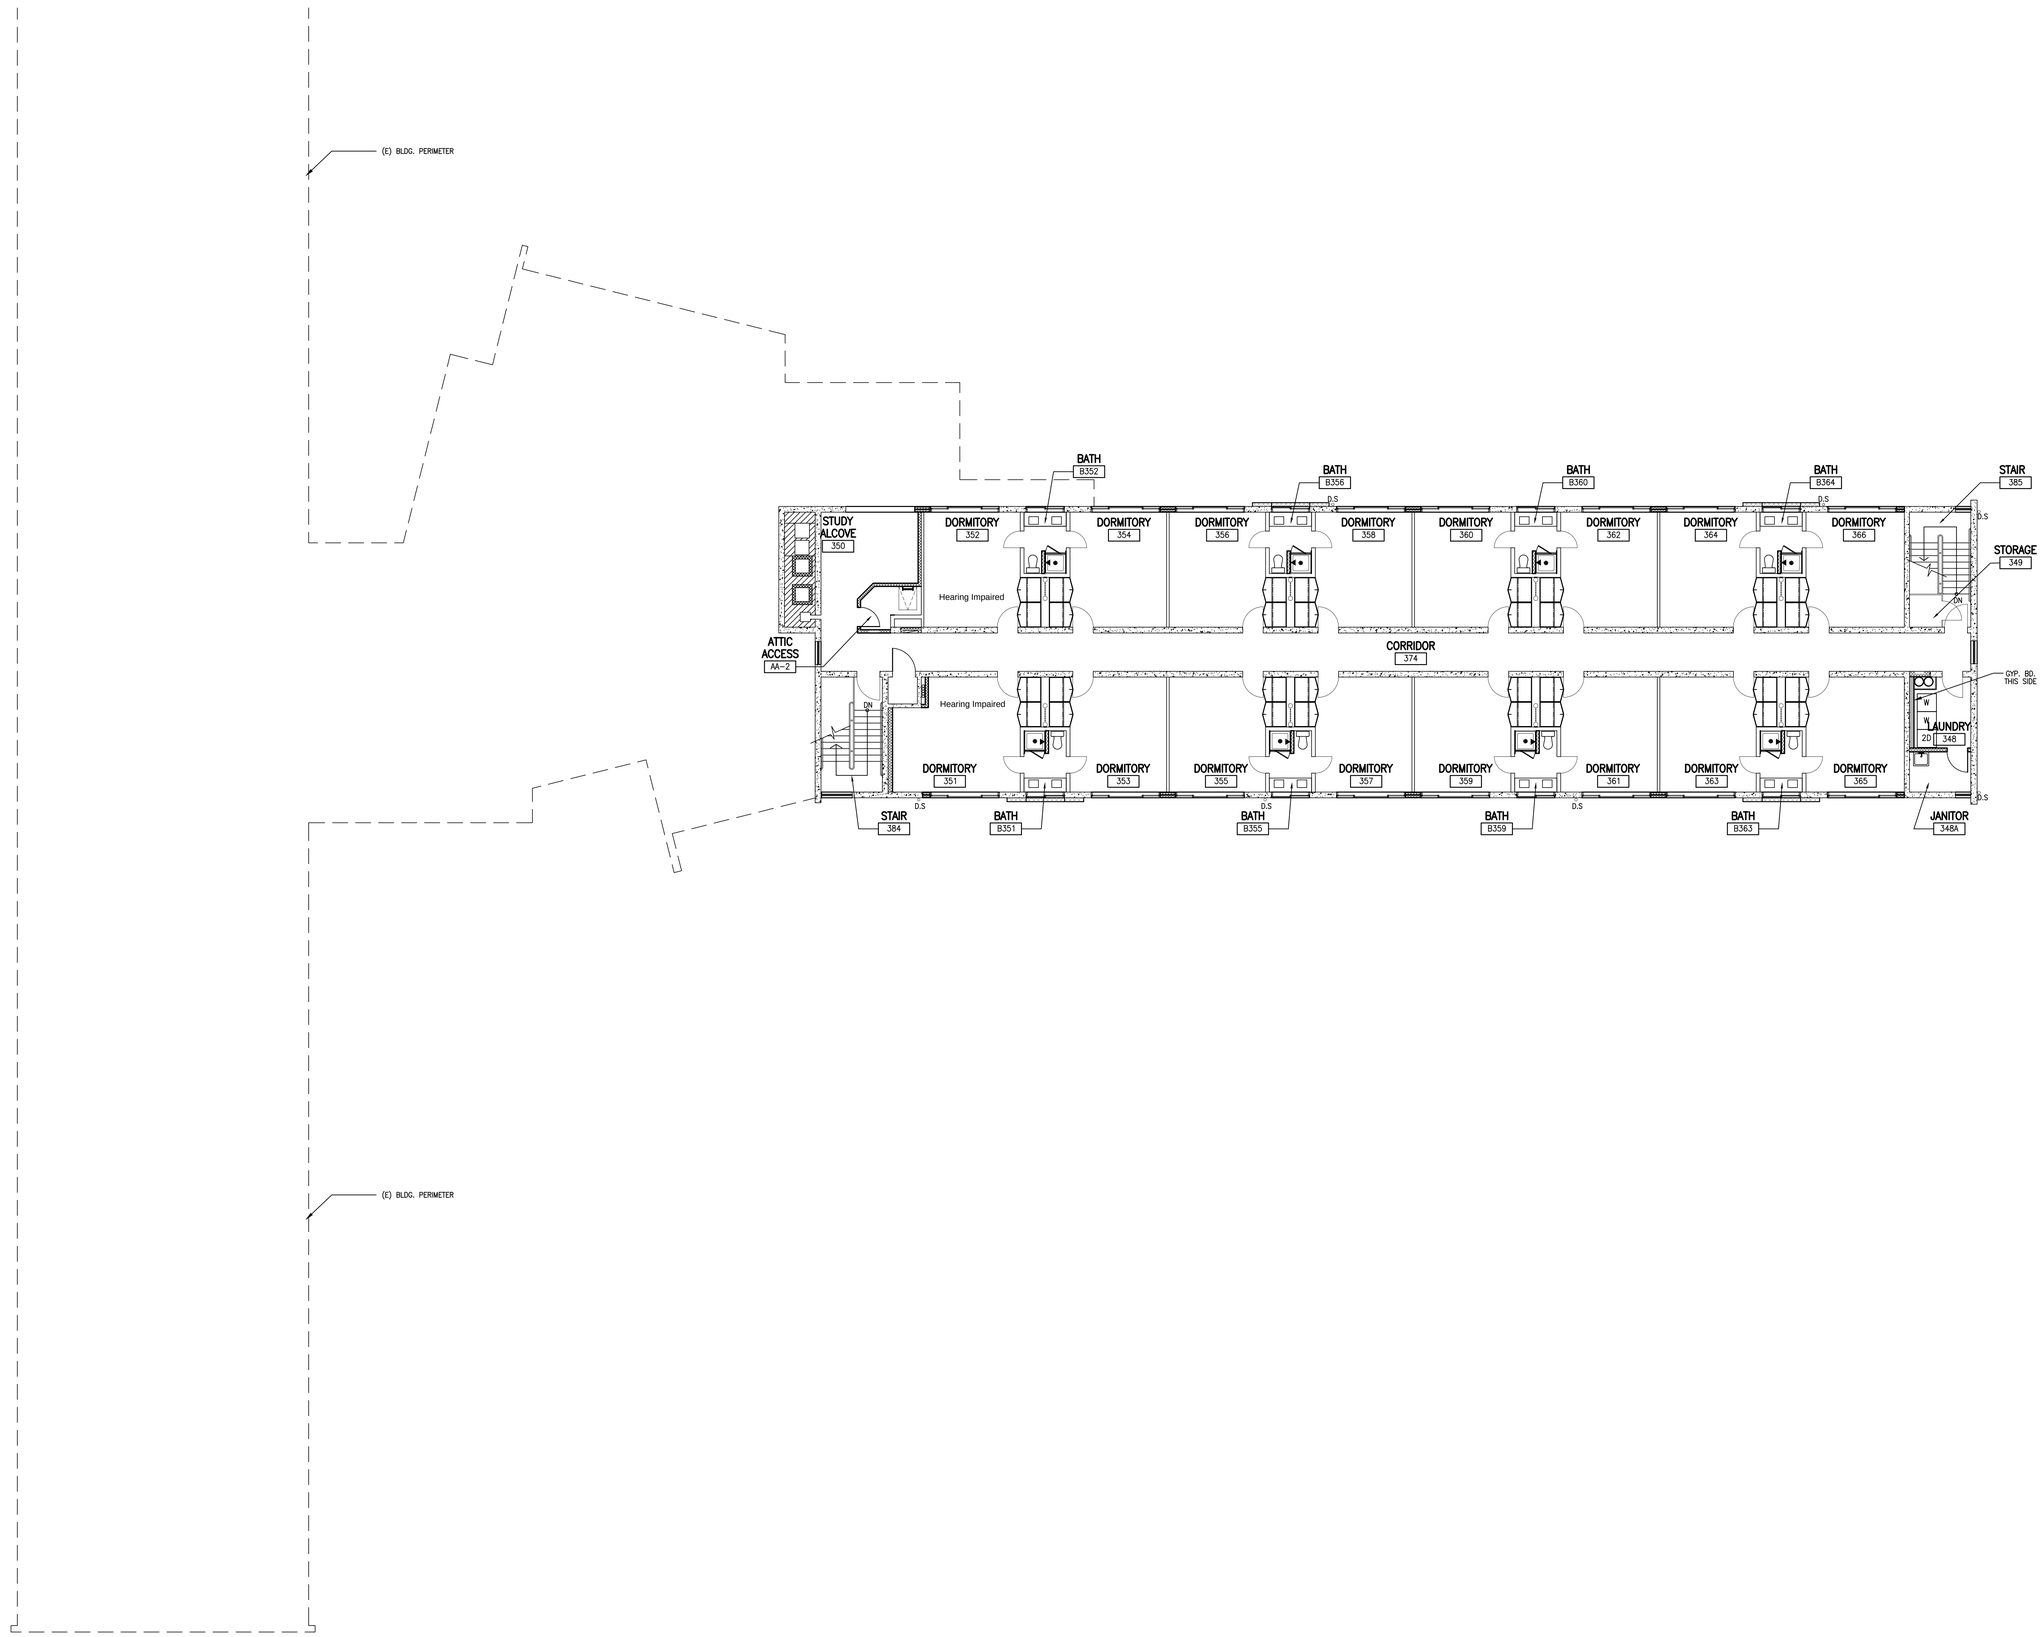

BRBArch
BRIAN R. BLOOM - ARCHITECT
ARCHITECTURE AND PLANNING
350 South Milliken Ave, Suite G, Ontario, CA 91761
909-390-7209 www.BRBArch.com

CONSULTANT

UNIVERSITY OF
Redlands

PROJECT
UNIVERSITY OF REDLANDS ANDERSON HALL RENOVATION
2022 - 2023

ISSUANCES

REVISIONS

TITLE
THIRD FLOOR PLAN

NOT FOR CONSTRUCTION

SCALE
AS NOTED
DATE
05-24-2022
JOB NO.
20220502

A2.3